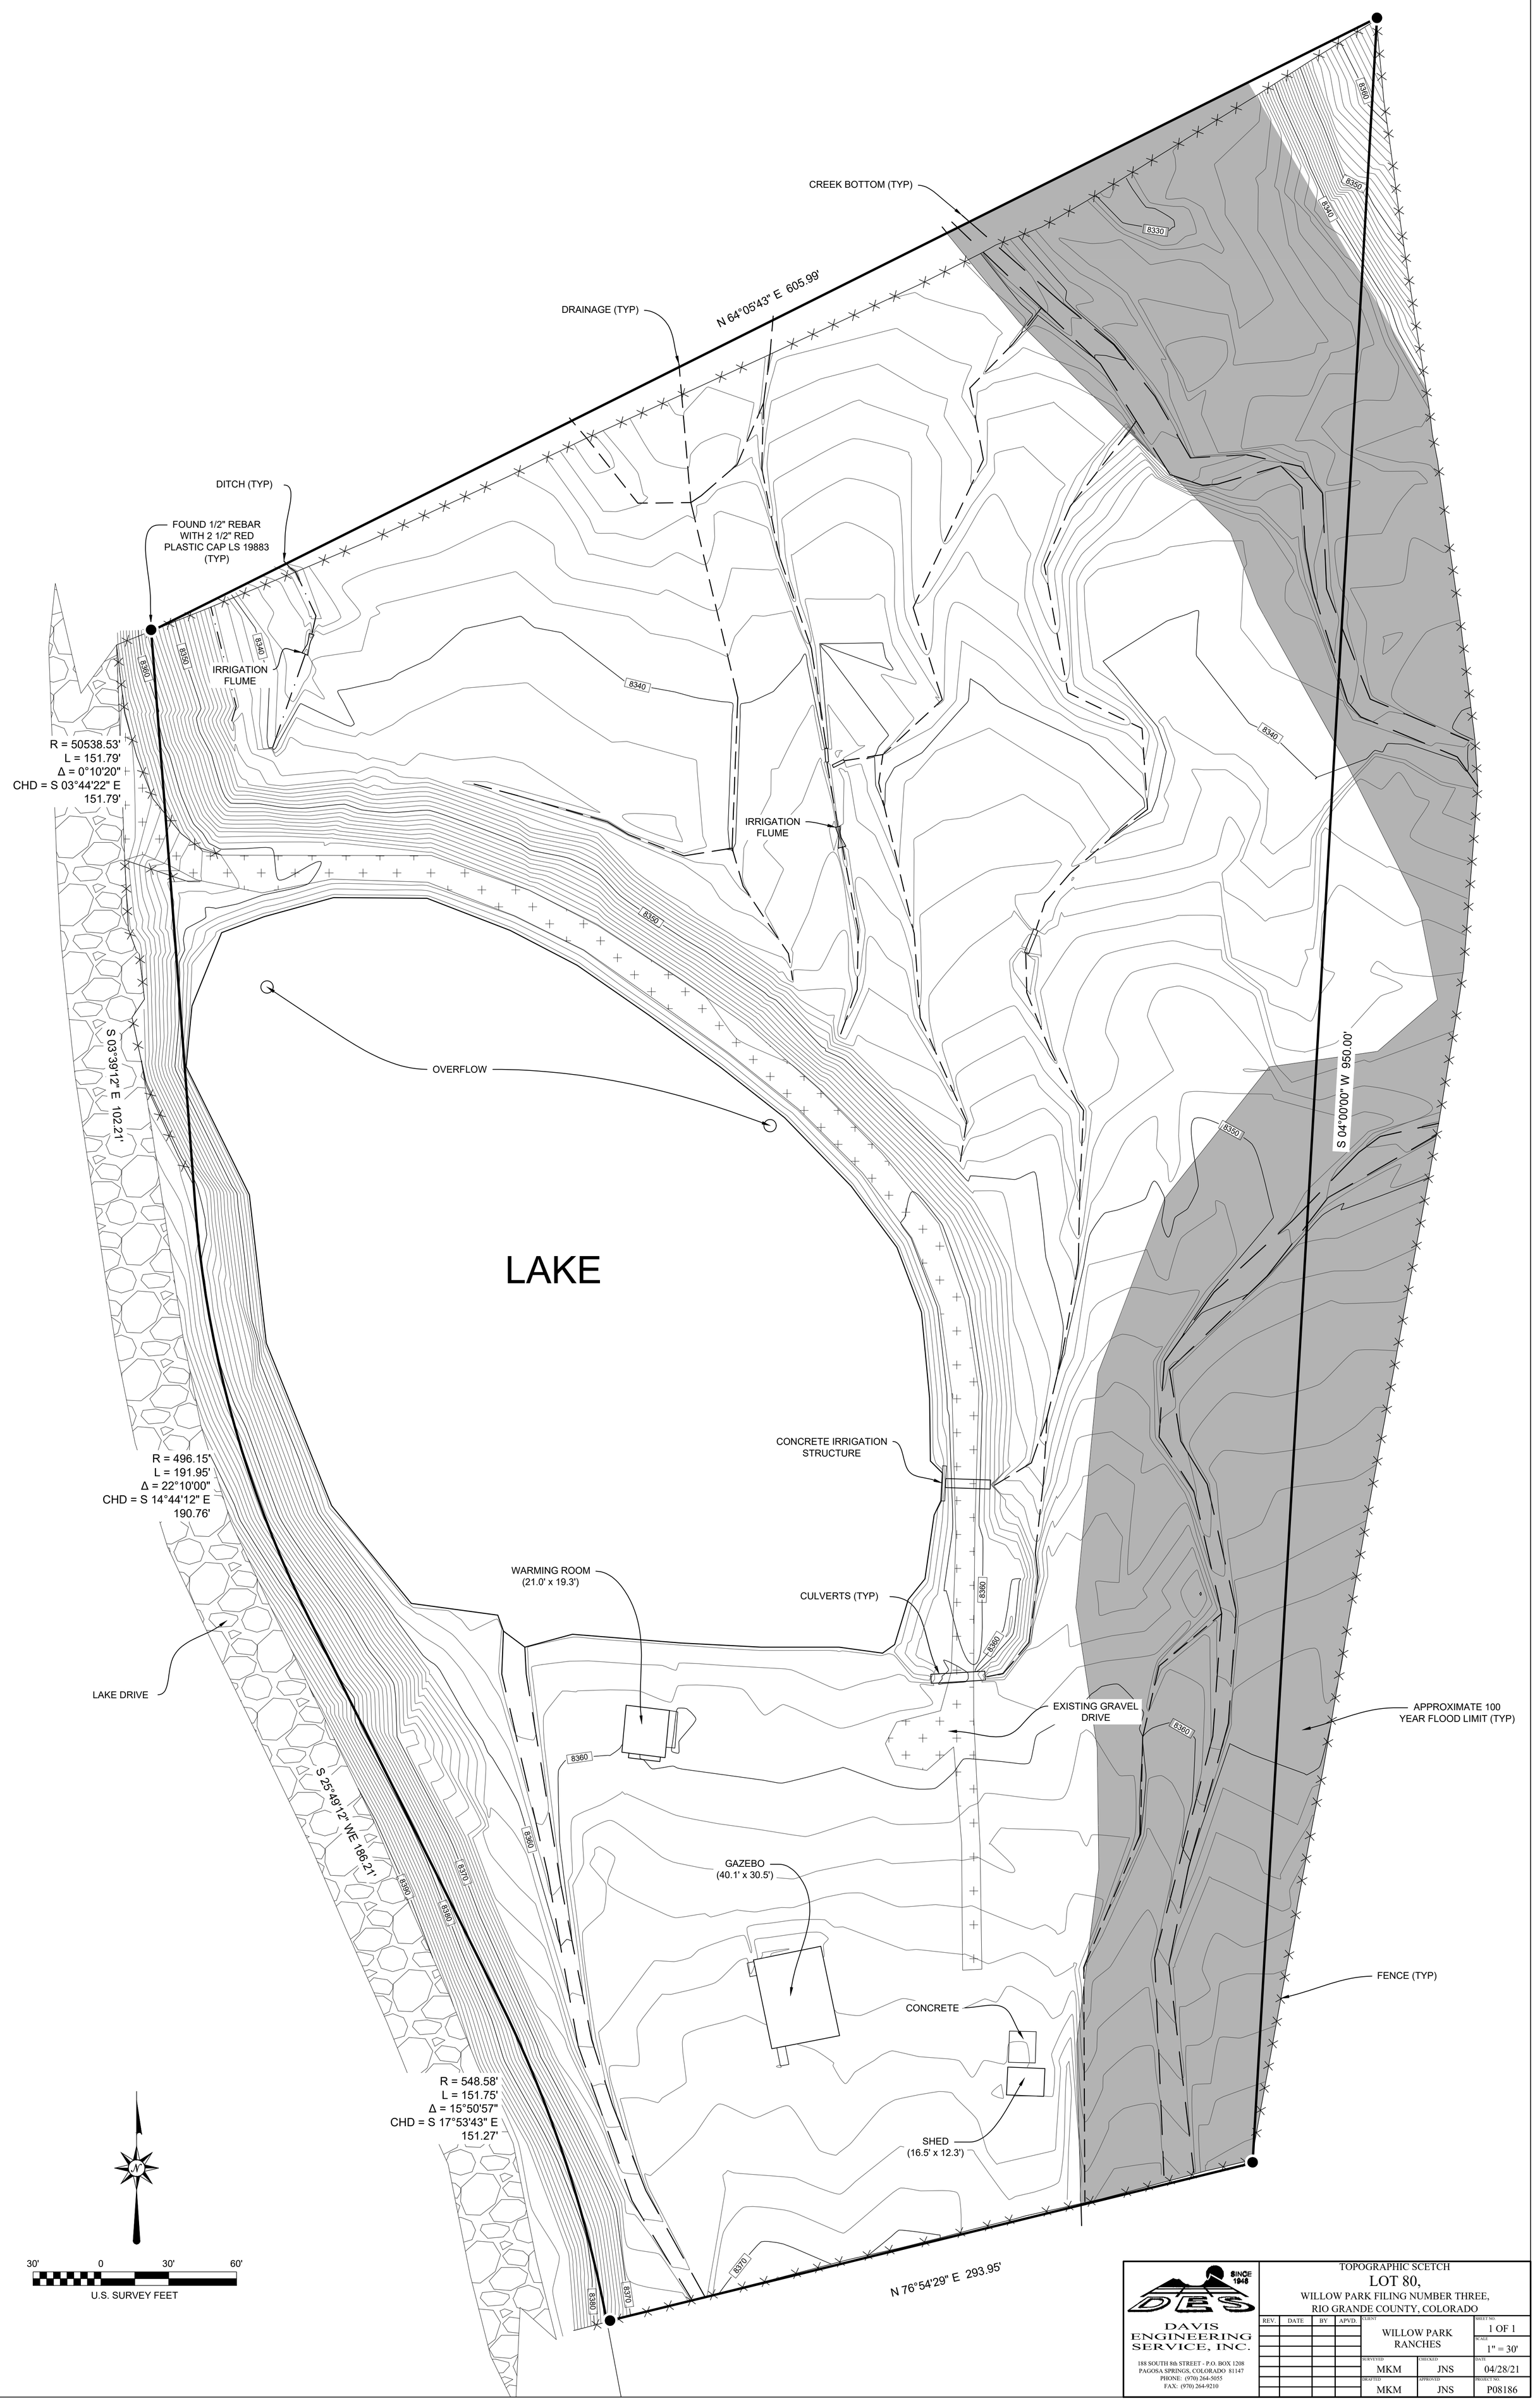

DAVIS ENGINEERING SERVICE, INC.
SINCE 1948
188 SOUTH 8th STREET - P.O. BOX 1208
PAGOSA SPRINGS, COLORADO 81147
PHONE: (970) 264-5055
FAX: (970) 264-9210

TOPOGRAPHIC SCETCH
LOT 80,
WILLOW PARK FILING NUMBER THREE,
RIO GRANDE COUNTY, COLORADO

REV.	DATE	BY	APVD.	CLIENT		SHEET NO.
				WILLOW PARK RANCHES		1 OF 1
						SCALE 1" = 30'
				SURVEYED MKM	CHECKED JNS	DATE 04/28/21
				DRAFTED MKM	APPROVED JNS	PROJECT NO. P08186